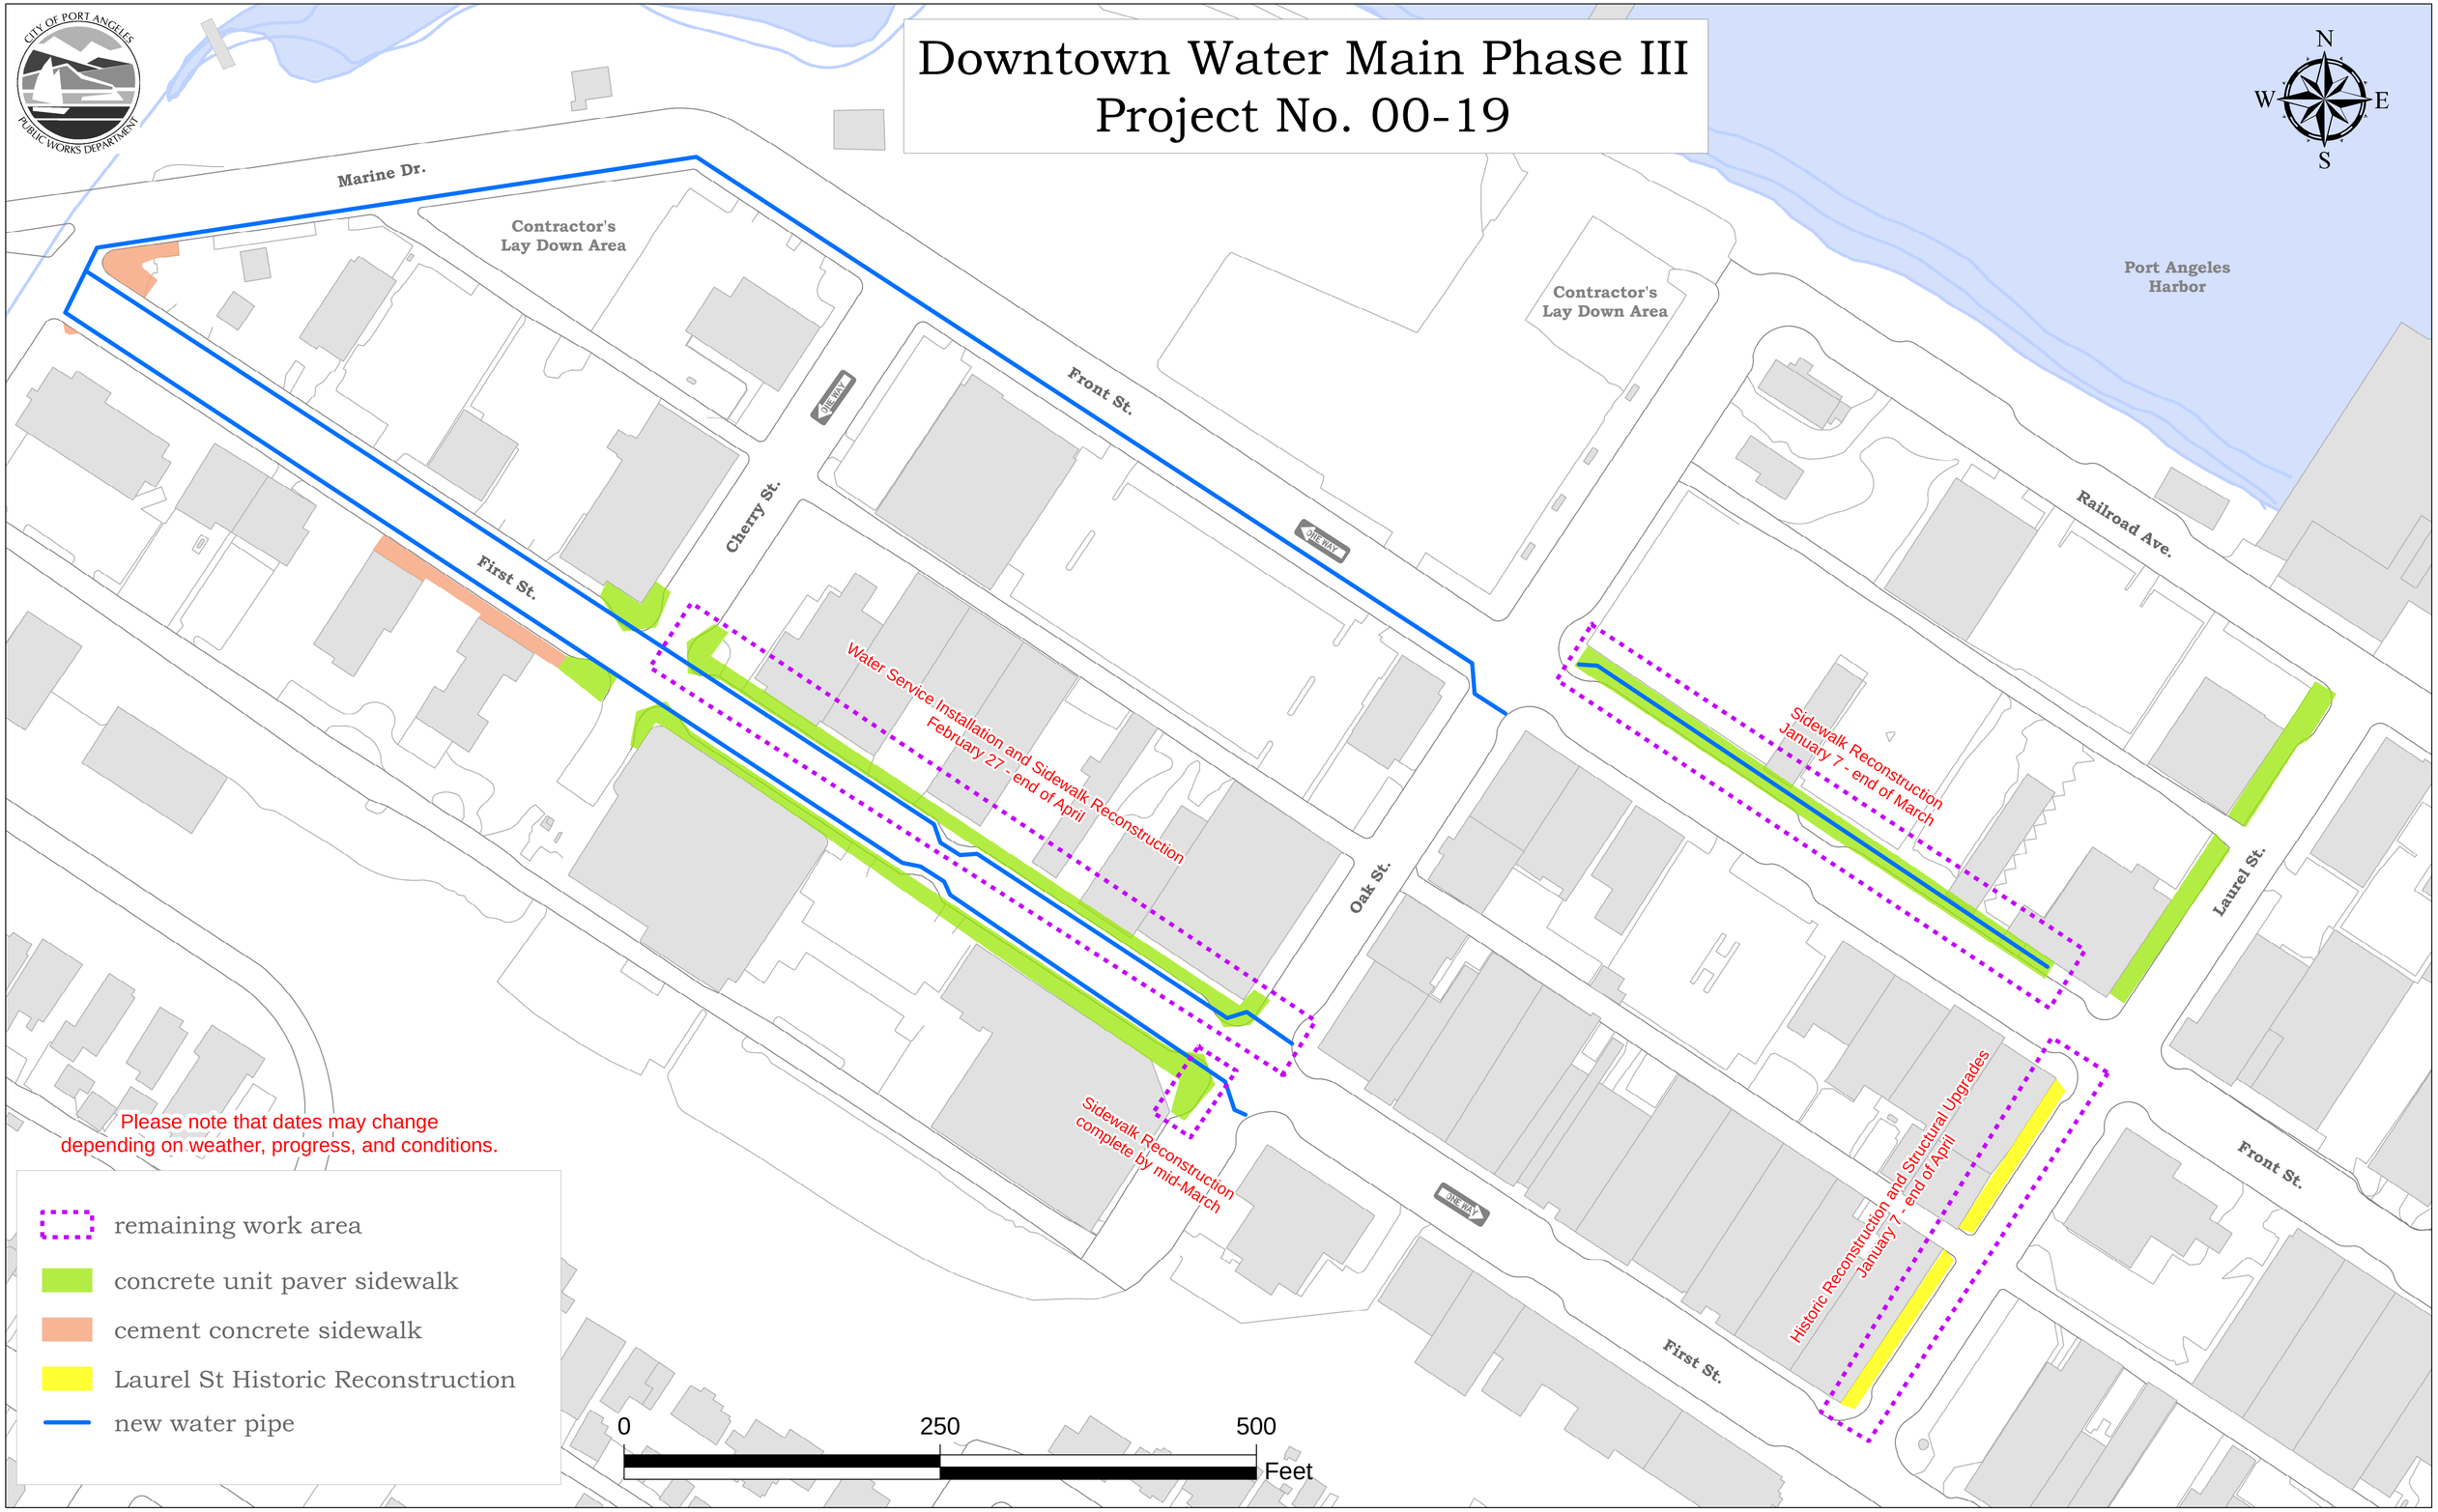Downtown Water Main Phase III
Project No. 00-19